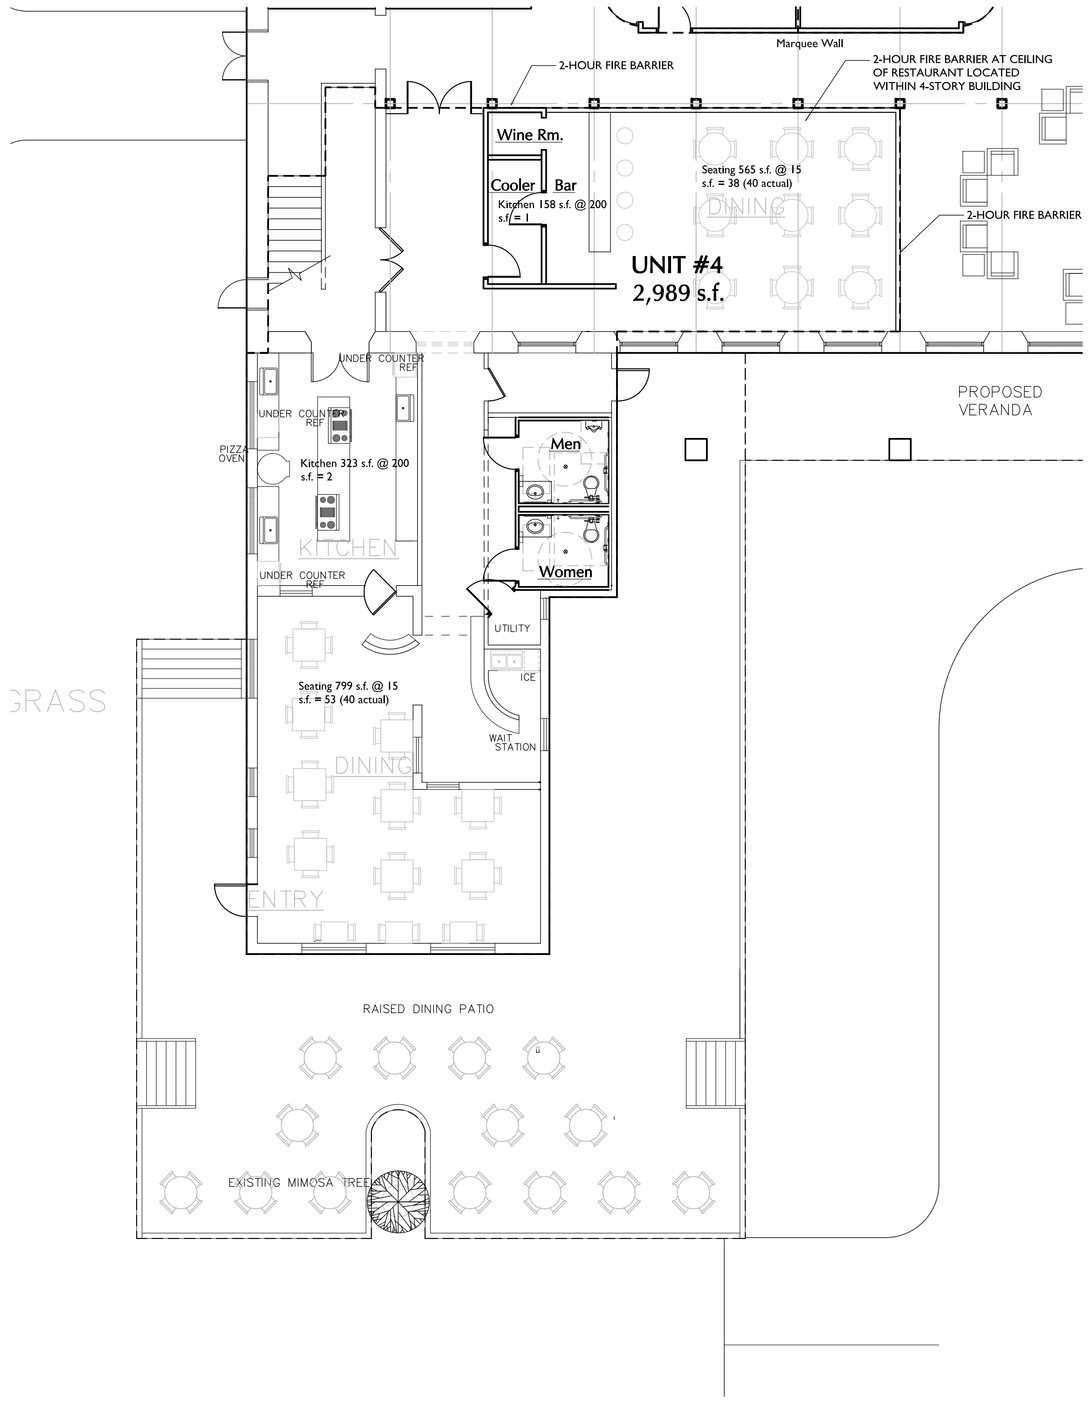

North

Preliminary Unit #4 Floor Plan

full size plot scale: 1/8"=1'-0"

0 4'-0" 8'-0"

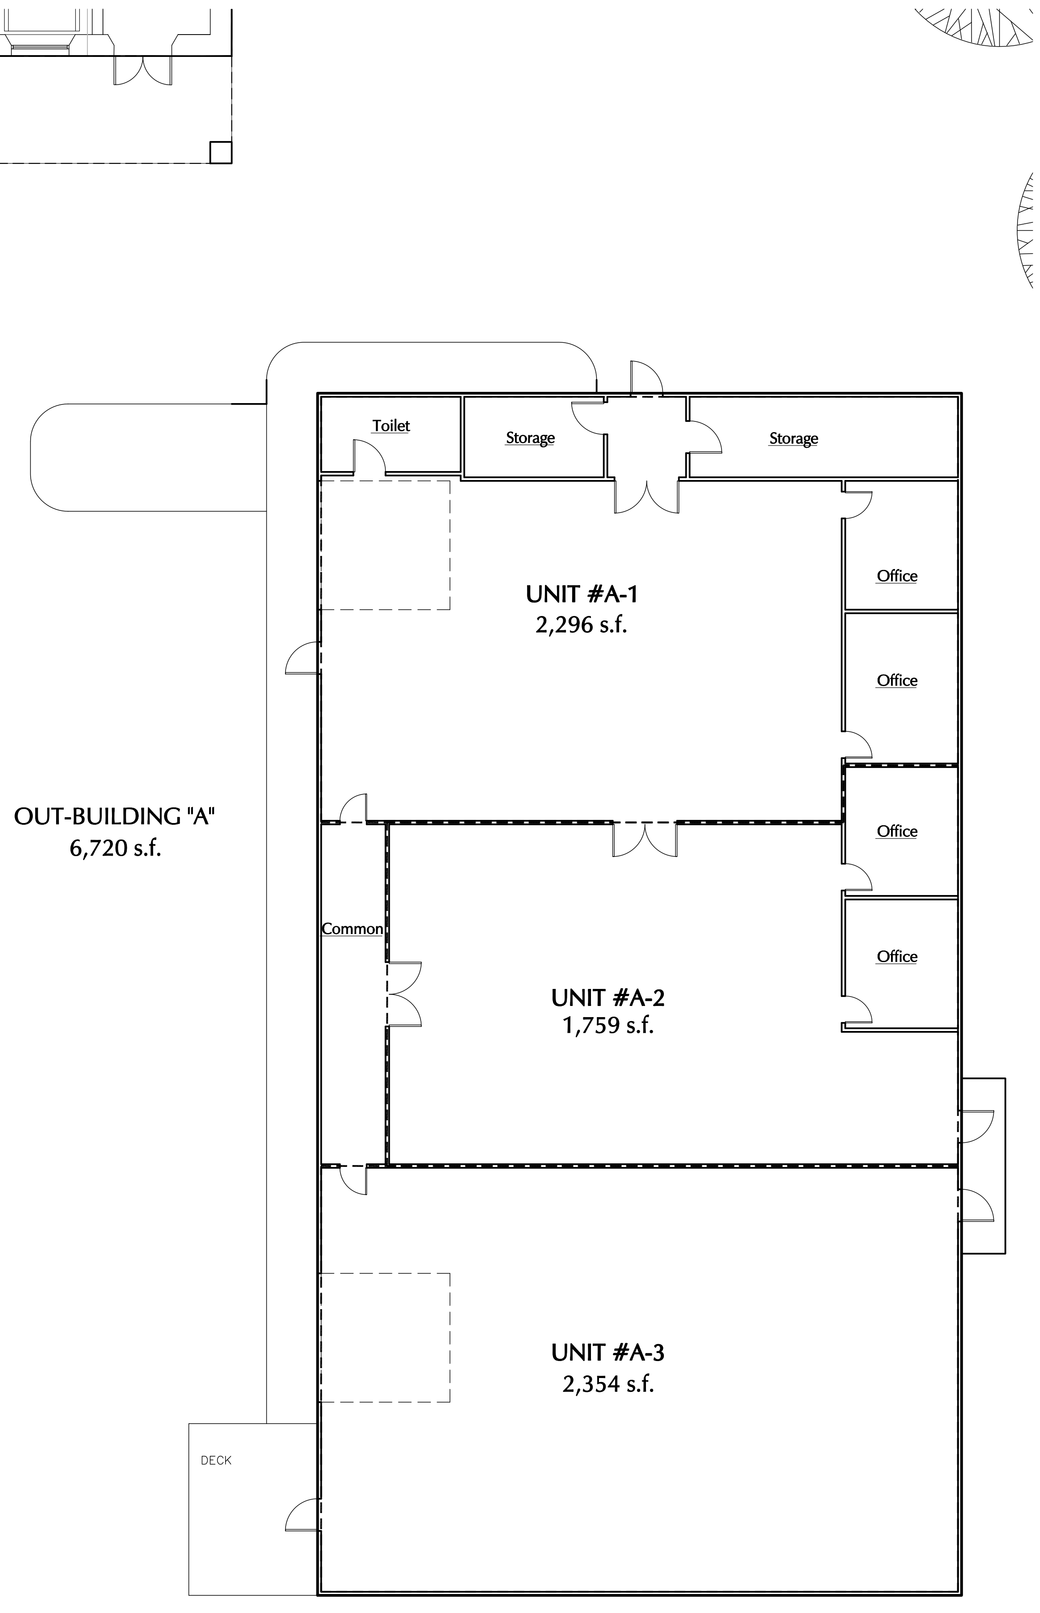

North

Preliminary Outbuilding "A" Floor Plan

full size plot scale: 1/8"=1'-0"

0 4'-0" 8'-0"

GENERAL NOTES:

1. ALL WORK TO COMPLY WITH INDIANA BUILDING CODE, LOCAL ZONING ORDINANCES, AND HISTORIC DISTRICT REQUIREMENTS. VARIANCES MAY BE REQUIRED.
2. PRELIMINARY FLOOR PLAN FOR PLANNING PURPOSES. NOT FOR CONSTRUCTION.
3. ALL DIMENSIONS AND SIZES ARE APPROXIMATE AND MUST BE FIELD VERIFIED.

© COPYRIGHT by KovertHawkins
ALL RIGHTS RESERVED

630 Walnut Street
Jeffersonville, IN 47130
812. 282. 1764
812. 282. 9171 FAX
www.kovert-hawkins.com

KovertHawkins architects

Drawn ph
Checked By ph
Project No. 0951.01
Date 02-26-2010

Revisions Issued for Recording 3-01-2010
2
3
4
5
6

Certified By

Developer:
River Mill Preservation Company
108 St. Michaels Ave.
Madison, Indiana 47250
(812) 801-4603

River Mill Resort
1884
St. Michaels & Vaughnn Drive
Madison, Indiana

Sheet
A-102

PS - 1/96.stp